Department Legend

- CIRCULATION
- MECHANICAL
- STAFF
- STORAGE
- STORY HOUR
- UTILITY
- YA
- YOUTH

2 LOWER LEVEL DEPARTMENTS - NEW
1/8" = 1'-0"

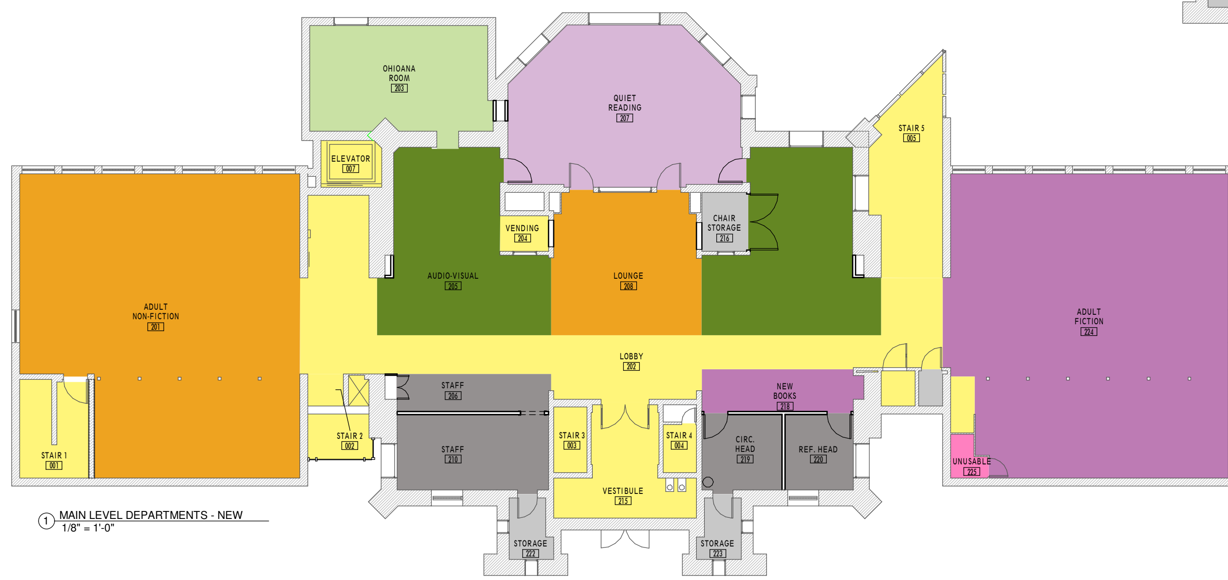

1 MAIN LEVEL DEPARTMENTS - NEW
1/8" = 1'-0"

Department Legend

- ADULT AV
- ADULT FICTION
- ADULT NON-FICTION
- CIRCULATION
- GENEALOGY
- QUIET ROOM
- STAFF
- STORAGE
- UNUSABLE

Department Legend

- ADULT FICTION
- ADULT NON-FICTION
- CIRCULATION
- STORAGE

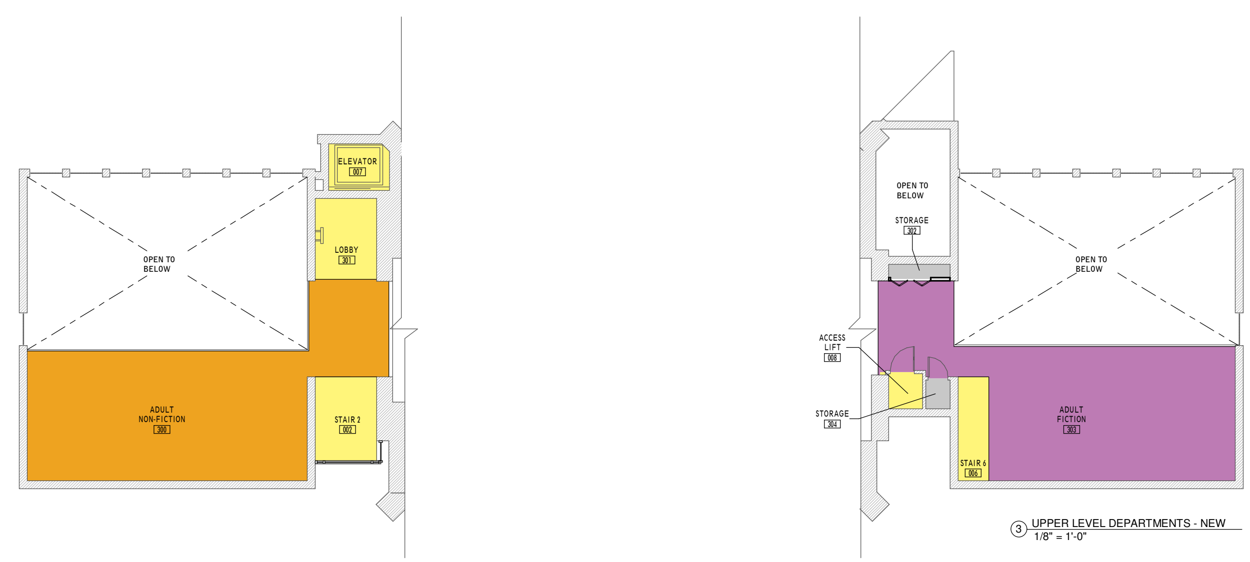

3 UPPER LEVEL DEPARTMENTS - NEW
1/8" = 1'-0"

0' 4' 8' 16' 32'

NORTH

FGM Arch
Frye Gillan Molinaro Architects, Ltd.

No.	Description	Date

DEFIANCE PUBLIC LIBRARY

DEFIANCE, OH

Seal:

Project Number:	08010
Date:	04.17.09
Drawn By:	AJR
Checked By:	LLF
Sheet Name:	DEPARTMENT SCHEMES - NEW
Sheet Number:	A12.10
Scale	1/8" = 1'-0"